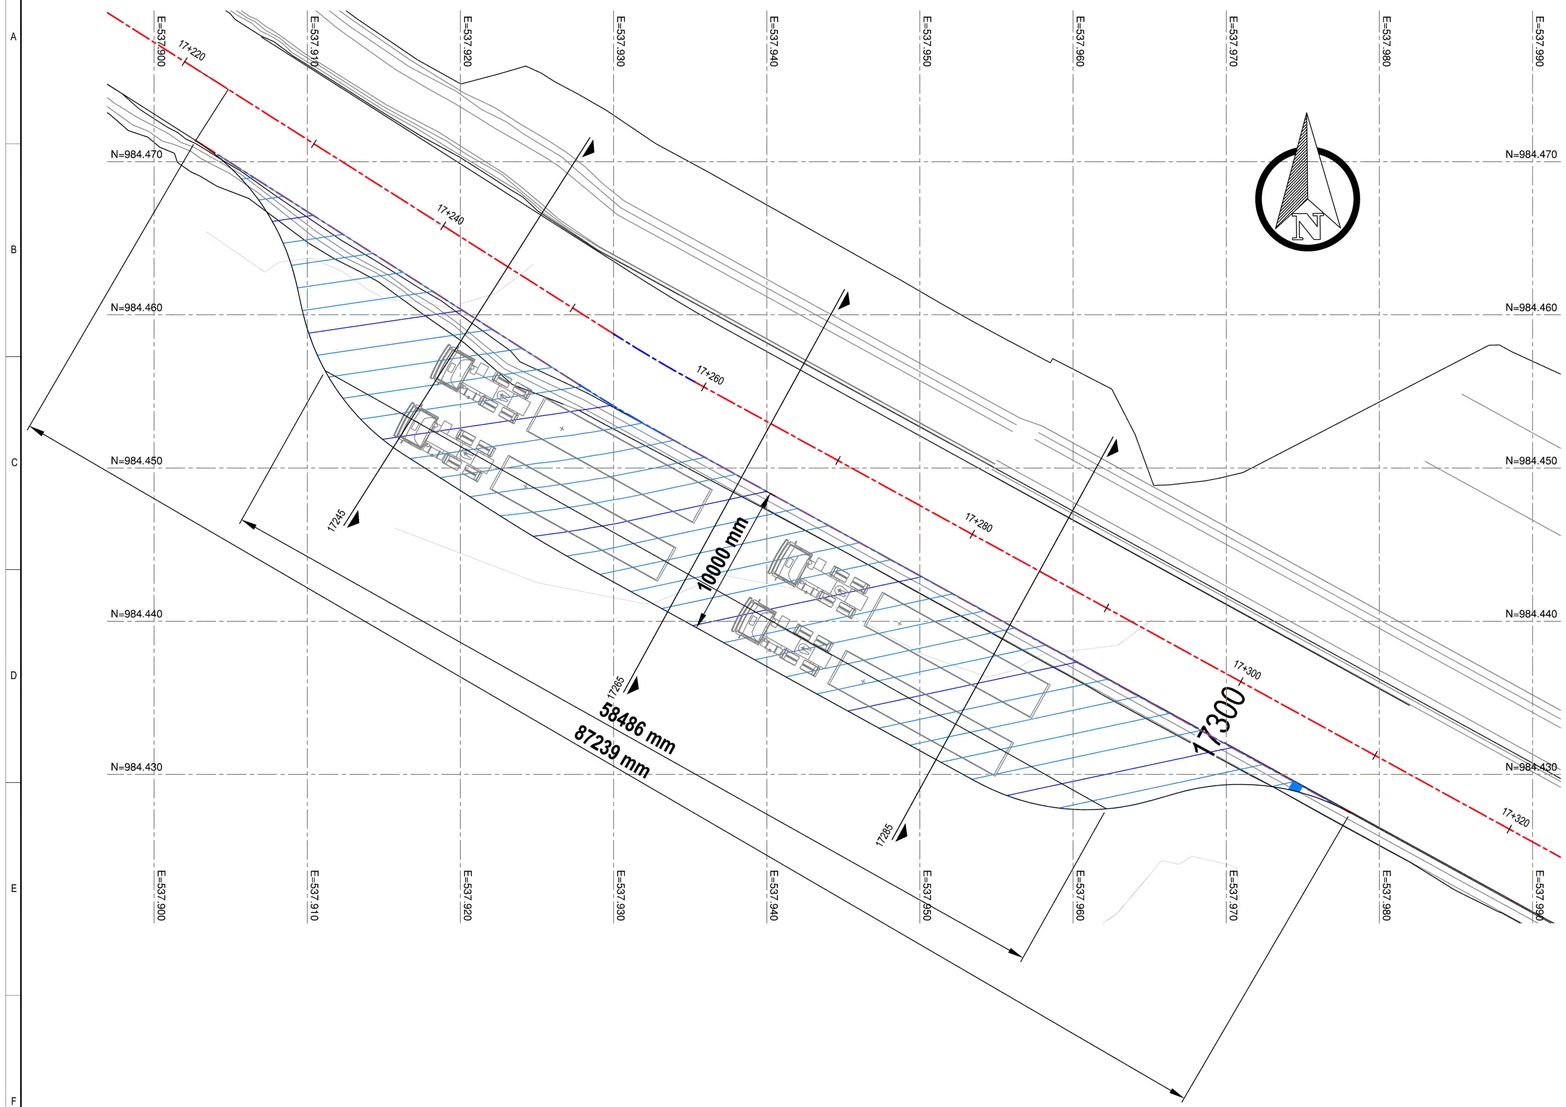

Datum: 75.000											
DESIGN SURFACE					77.96	77.91		77.66		77.46	
EXISTING SURFACE			78.052	78.04	77.85	77.695		77.15	76.926	76.71	76.256
DEPTH					0.050	0.05		0.51		0.674	
OFFSET	-10.00	-5.00	0		5.00			10.00		15.00	20.00

CHAINAGE: 17245.000

Datum: 75.000											
DESIGN SURFACE					77.08	77.03		76.78		76.58	
EXISTING SURFACE			77.228	77.20	77.04	76.970		76.10	75.943	75.87	75.324
DEPTH					0.006	-0.01		0.69		0.631	
OFFSET	-10.00	-5.00	0		5.00			10.00		15.00	20.00

CHAINAGE: 17265.000

Datum: 70.000											
DESIGN SURFACE					76.22	76.17		75.92		75.72	
EXISTING SURFACE			76.370	76.35	76.19	76.021		75.40	75.02	74.995	74.61
DEPTH					-0.018	-0.02		0.52		0.633	
OFFSET	-10.00	-5.00	0		5.00			10.00		15.00	20.00

CHAINAGE: 17285.000

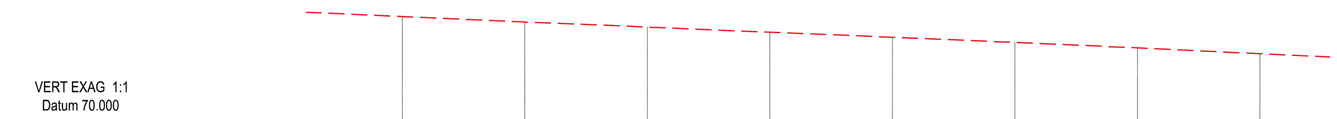

VERT EXAG 1:1
Datum 70.000

EXISTING SURFACE		78.680	78.230	77.814	77.405	76.992	76.575	76.126	75.653			
CHAINAGE	17220.000	17230.000	17240.000	17250.000	17260.000	17270.000	17280.000	17290.000	17300.000	17310.000	17320.000	

PROFILE-REFUGE AREA_17+265

CHAINAGE 17210 @ 17330

REFERENCE DRG No.	REFERENCE DRAWING DESCRIPTION	REV	DATE	DESCRIPTION	DRN	DESIGN ENG.	CHK'D	LEAD DEP	DESIGN APP'D	PROJ. APP'D	CLIENT APP'D
		A	30-09-2020	ISSUED FOR COMMENTS	ZC	ZC	JG	TG	TG	-	-

Minera Panamá

FIRST QUANTUM MINERALS LTD.

CLIENT: MPSA

PROJECT: MINA DE COBRE PANAMA

THIS DRAWING IS THE PROPERTY OF MINERA PANAMA S.A (MPSA) AND THE USE AND COPYING THEREOF IS SUBJECT TO THE TERMS OF THE AGREEMENT UNDER WHICH IT WAS PREPARED. THIS DRAWING MAY NOT BE COPIED EXCEPT AS EXPRESSLY PROVIDED THEREIN.

DRAWING TITLE
MAIN ACCESS ROAD
COASTAL ROAD EMERGENCY REFUGE AREA
KM 17+265 PLAN VIEW AND SECTIONS

SCALE	JOB No.	DRG No.	REV.
N/A	1824	811-CI-DRG-SXXXX	A

DATE SEP 30, 2020

FORMAT TABLOID